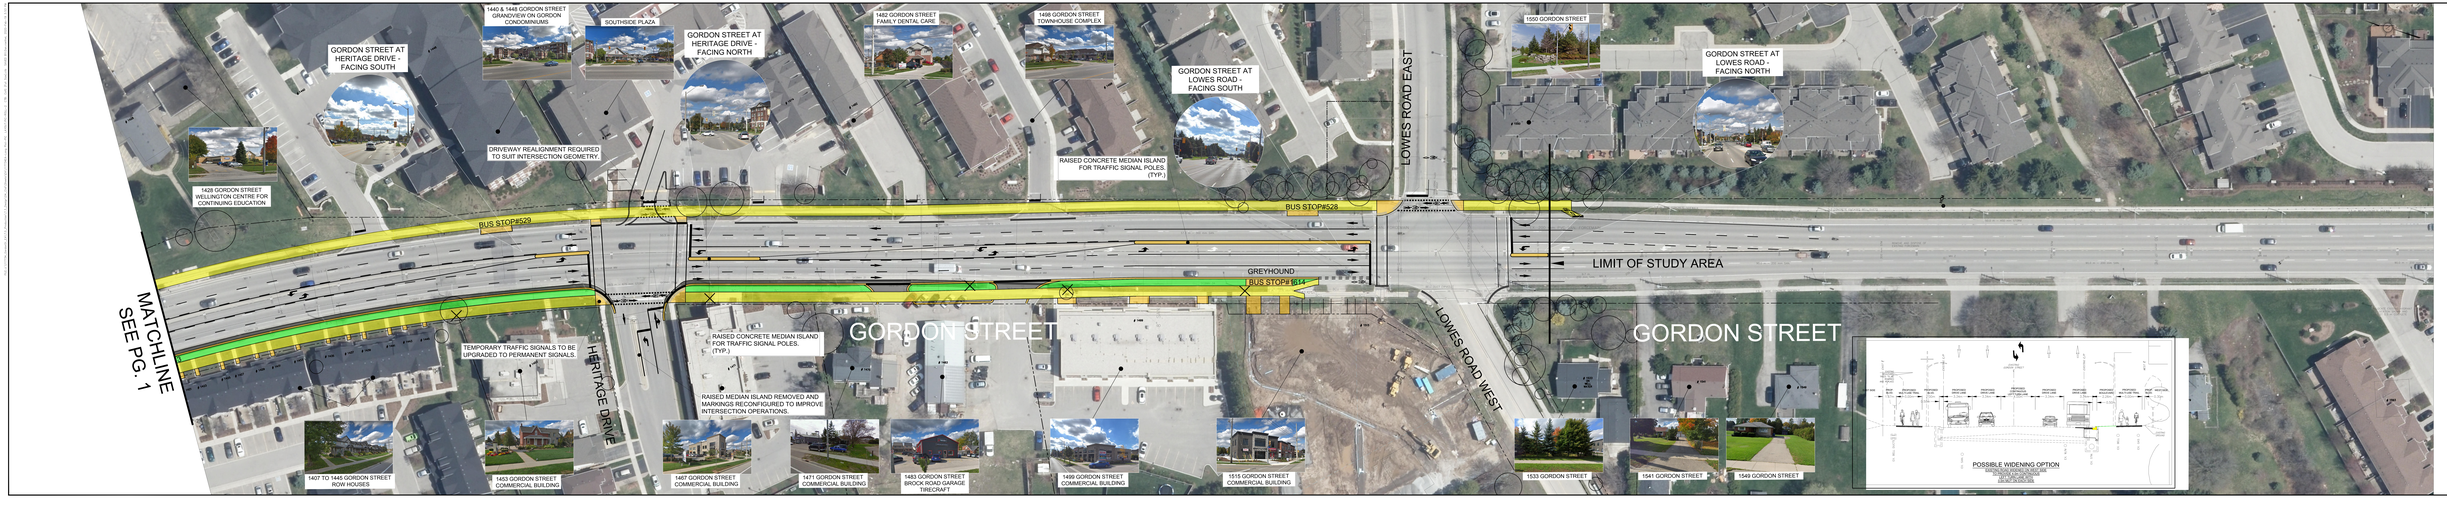

SEE PLAN - NAD 1927 DATUM

LEGEND

EXISTING CURB
EXISTING STORM SEWER
EXISTING SANITARY SEWER
EXISTING WATERMAIN
PROPOSED CONCRETE SIDEWALK
PROPOSED GRADE REGULATION
PROPOSED SIGNAL / LIGHTING
ROAD MARKING
DECIDUOUS TREE / SHRUB
TREE REMOVALS

PROPOSED RIGHT OF WAY ACQUISITIONS
1 - 0.000 m² (1.0 m WIDE) ACQUISITION
2 - 0.000 m² (1.0 m WIDE) ACQUISITION
3 - 0.000 m² (1.0 m WIDE) ACQUISITION
4 - 0.000 m² (1.0 m WIDE) ACQUISITION
5 - 0.000 m² (1.0 m WIDE) ACQUISITION
6 - 0.000 m² (1.0 m WIDE) ACQUISITION
TOTAL ACQUISITION
0.000 m² (0.000 ha)

THE COPYRIGHT IN THIS DRAWING, INCLUDING ALL DESIGNS, PLANS, SPECIFICATIONS, SCHEDULES AND OTHER DOCUMENTS AND DATA PREPARED BY OR FOR THE CONSULTANT, WHICH SHALL REMAIN THE PROPERTY OF THE CONSULTANT. THE CONSULTANT GRANTS THE CLIENT THE RIGHT TO USE THE DOCUMENTS AND DATA FOR THE PURPOSE OF THE PROJECT. ANY OTHER USE, REPRODUCTION OR DISTRIBUTION OF THE DOCUMENTS AND DATA REQUIRES THE CONSULTANT'S WRITTEN CONSENT.

DRAWN	FG/ JK	CHECKED	JPB
DESIGNED	FG/ JK	APPROVED	JPB
REVISED	JK	REVISED	JPB

CONSULTANT/PROJECT

Guelph

TRANSPORTATION SERVICES

GORDON STREET SCHEDULE 'B' CLASS ENVIRONMENT ASSESSMENT

4.0m CONTINUOUS LEFT TURN LANE STA. 0+470± TO LOWES RD.

SCALE: 1:250		FILE NO. 117734EA	
DATE: 4 APRIL 2010		DWG. NO.	
DRAWN BY: GRP	CHECKED BY: JPB	DATE REVISED:	SHEET NO. PG. 2 OF 2