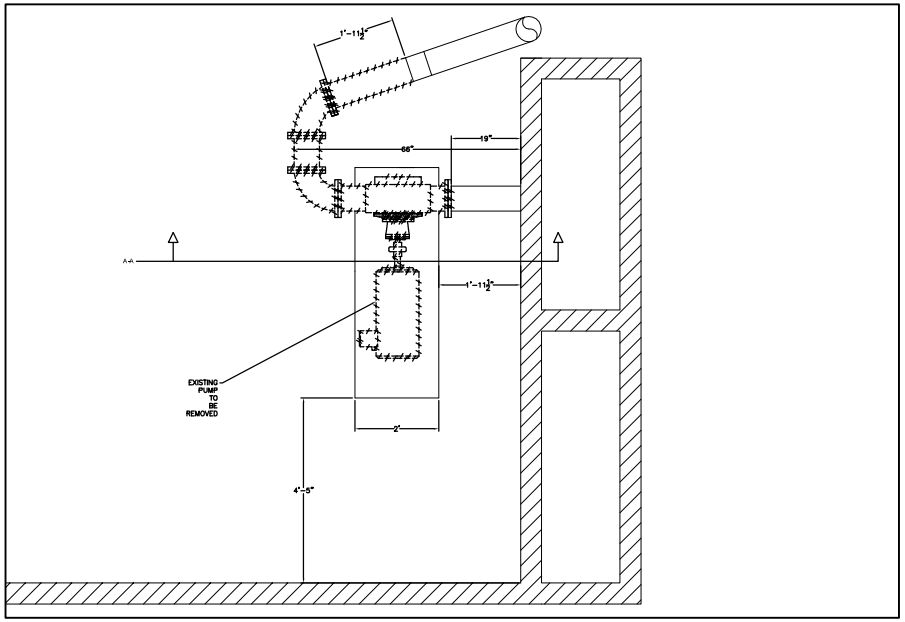

1 M1-1 POOL PUMP DEMOLITION NTS

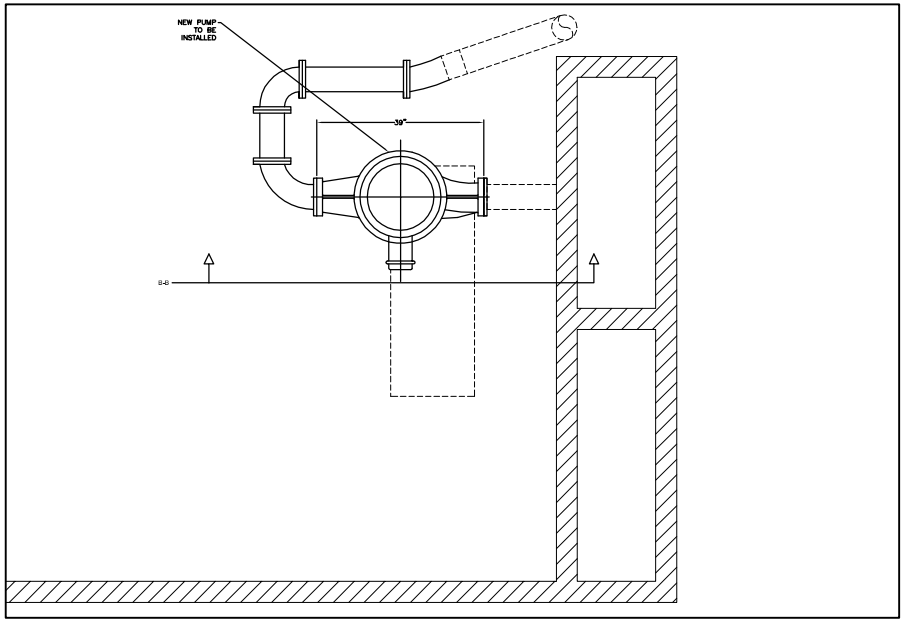

2 M1-1 POOL PUMP RETROFIT NTS

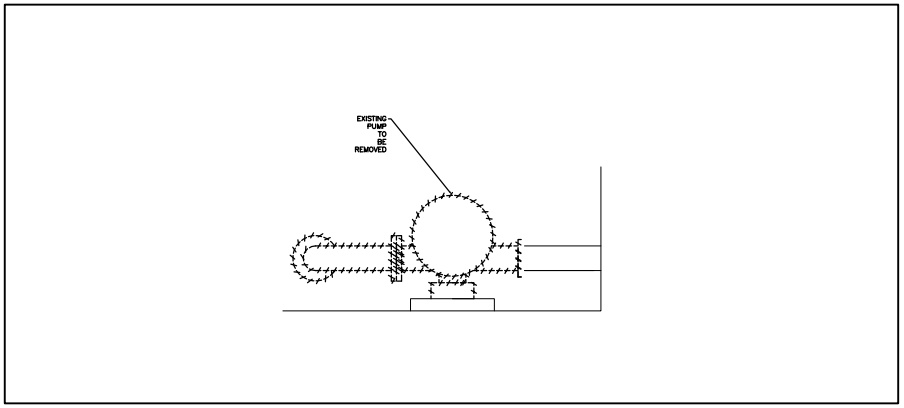

A-A M1-1 POOL PUMP DEMOLITION CROSS-SECTION NTS

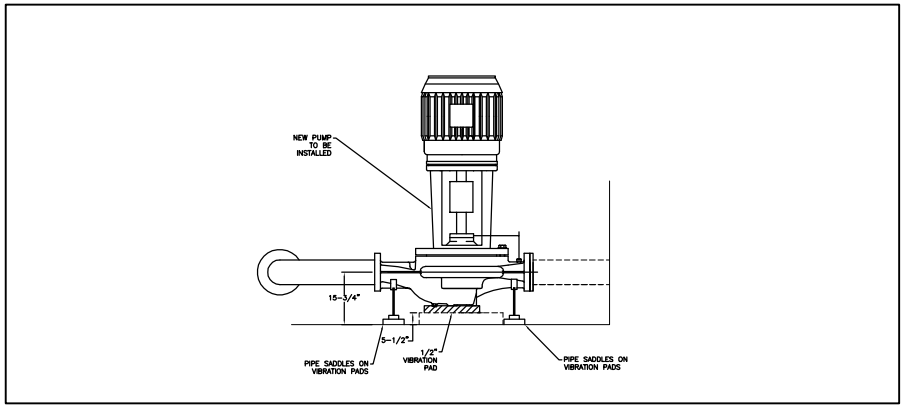

B-B M1-1 POOL PUMP RETROFIT CROSS-SECTION NTS

NOTES:

ORIENTATION:

No.	Description	Date	Eng'd
5			
4			
3			
2			
1	ISSUED FOR ADDENDUM 1	16-AUG-10	MZ

Copyright © 2010 Efficiency Engineering Inc.

JOB NAME: VRRC HEATING PLANT AND BAS UPGRADE

EFFICIENCY ENGINEERING INCORPORATED
CAMBRIDGE ENVIROTECH CENTRE
420 SHELDON DRIVE, SUITE 203 CAMBRIDGE, ON N1T 2H9
(519)-624-9965 www.ee-solutions.com

ADDRESS: 152 VICTORIA ROAD N. GUELPH, ON

DWG TITLE: POOL ROOM PUMP REPLACMENT DETAIL

SCALE: NTS

TILE:

DATE: 10-AUG-2010

ENG:

DWN: GP

CHK'D: MZ

Job No. 929 | Rev. 1 | Dwg No. M1-1