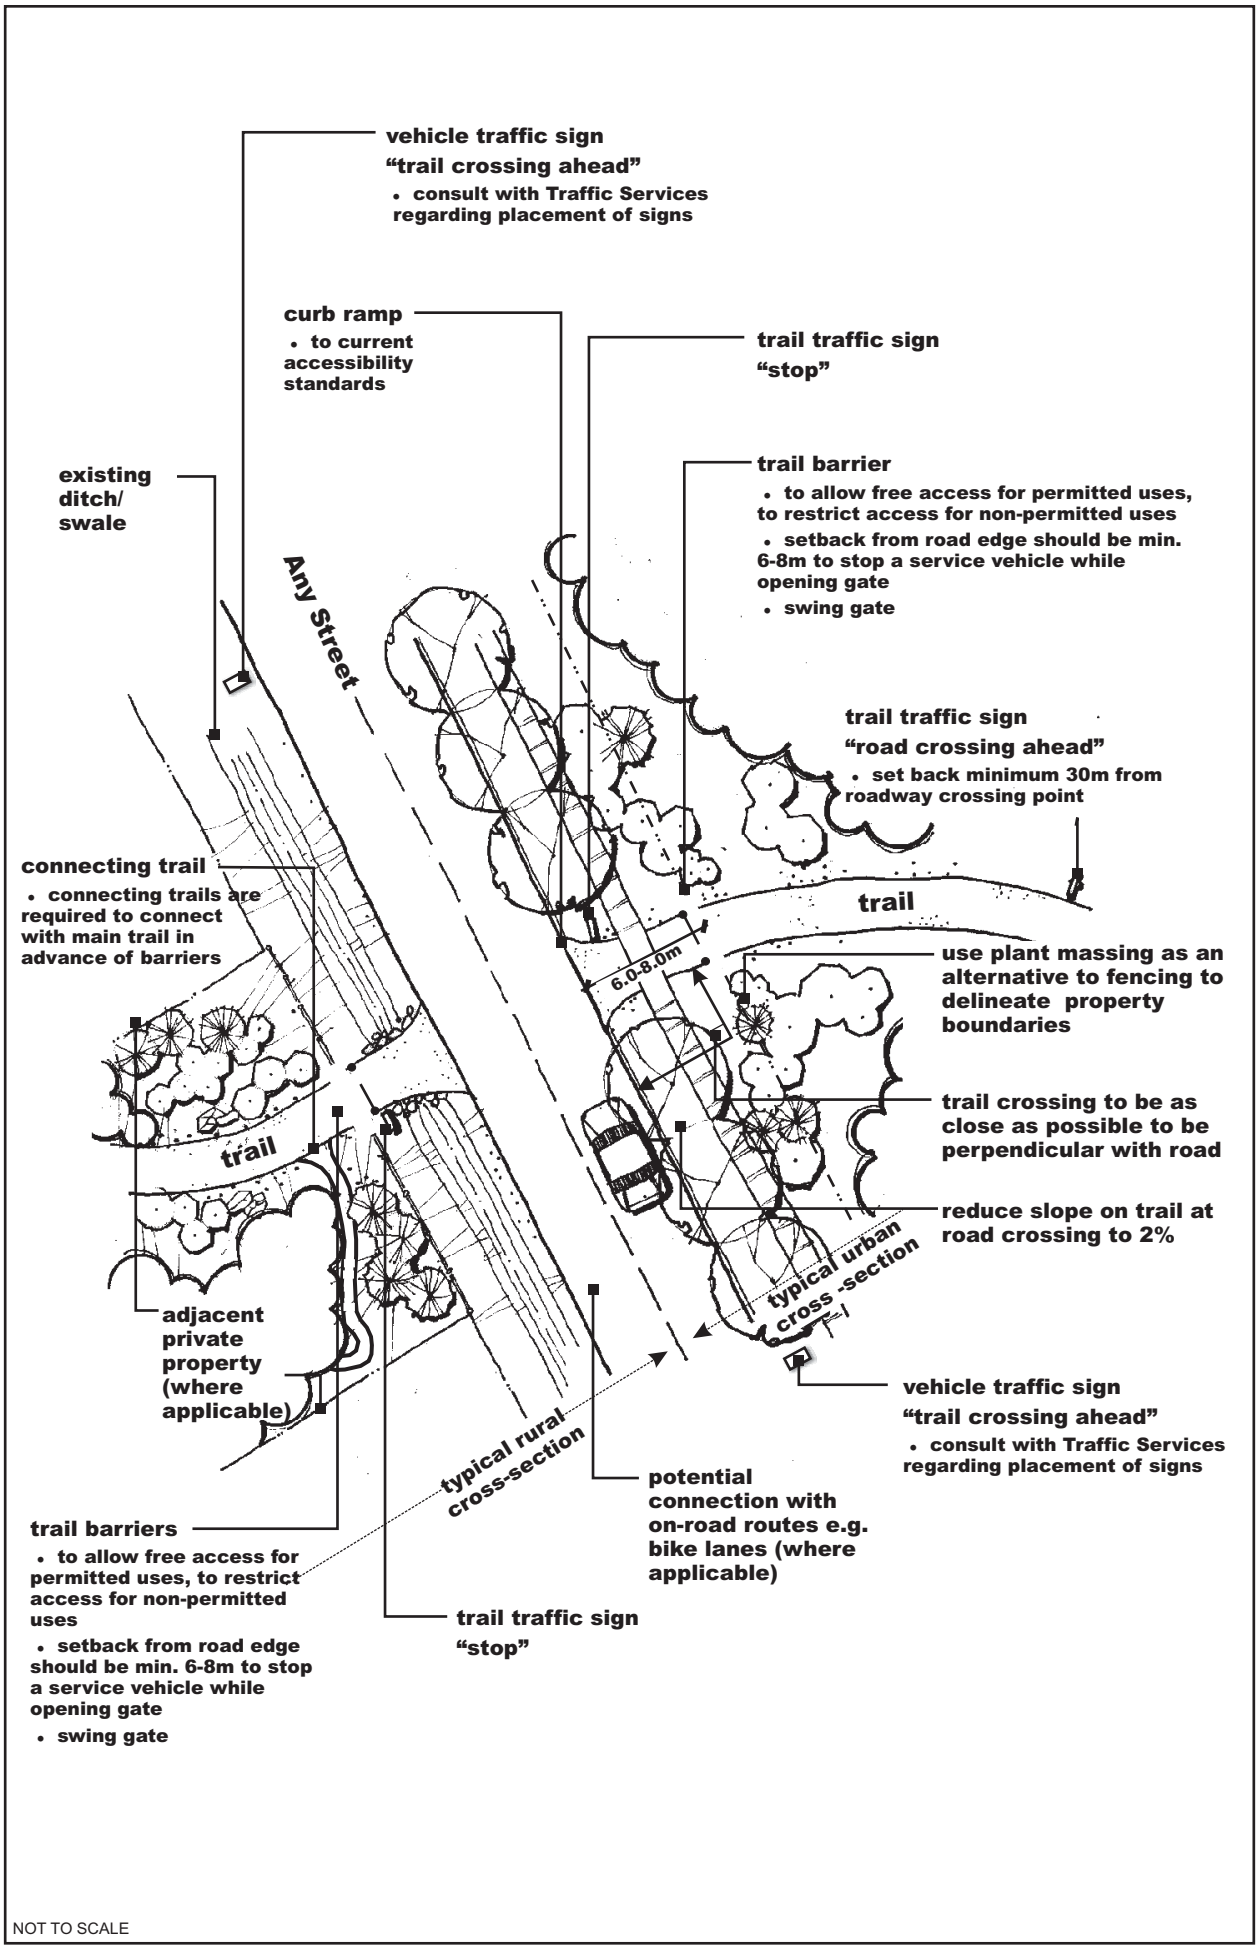

Fig. 5-14 *Typical Mid-Block Trail Crossing of Minor Road (Option 1)*

City of Guelph

Marshall Macklin Monaghan

Stantec

FILE: G3285\Report\Figures\Figure 5-14.CDR